


General Arrangement Drawing - Cable Stayed Bridge

Span: 150.0m, Width: 18.0m

ELEVATION VIEW

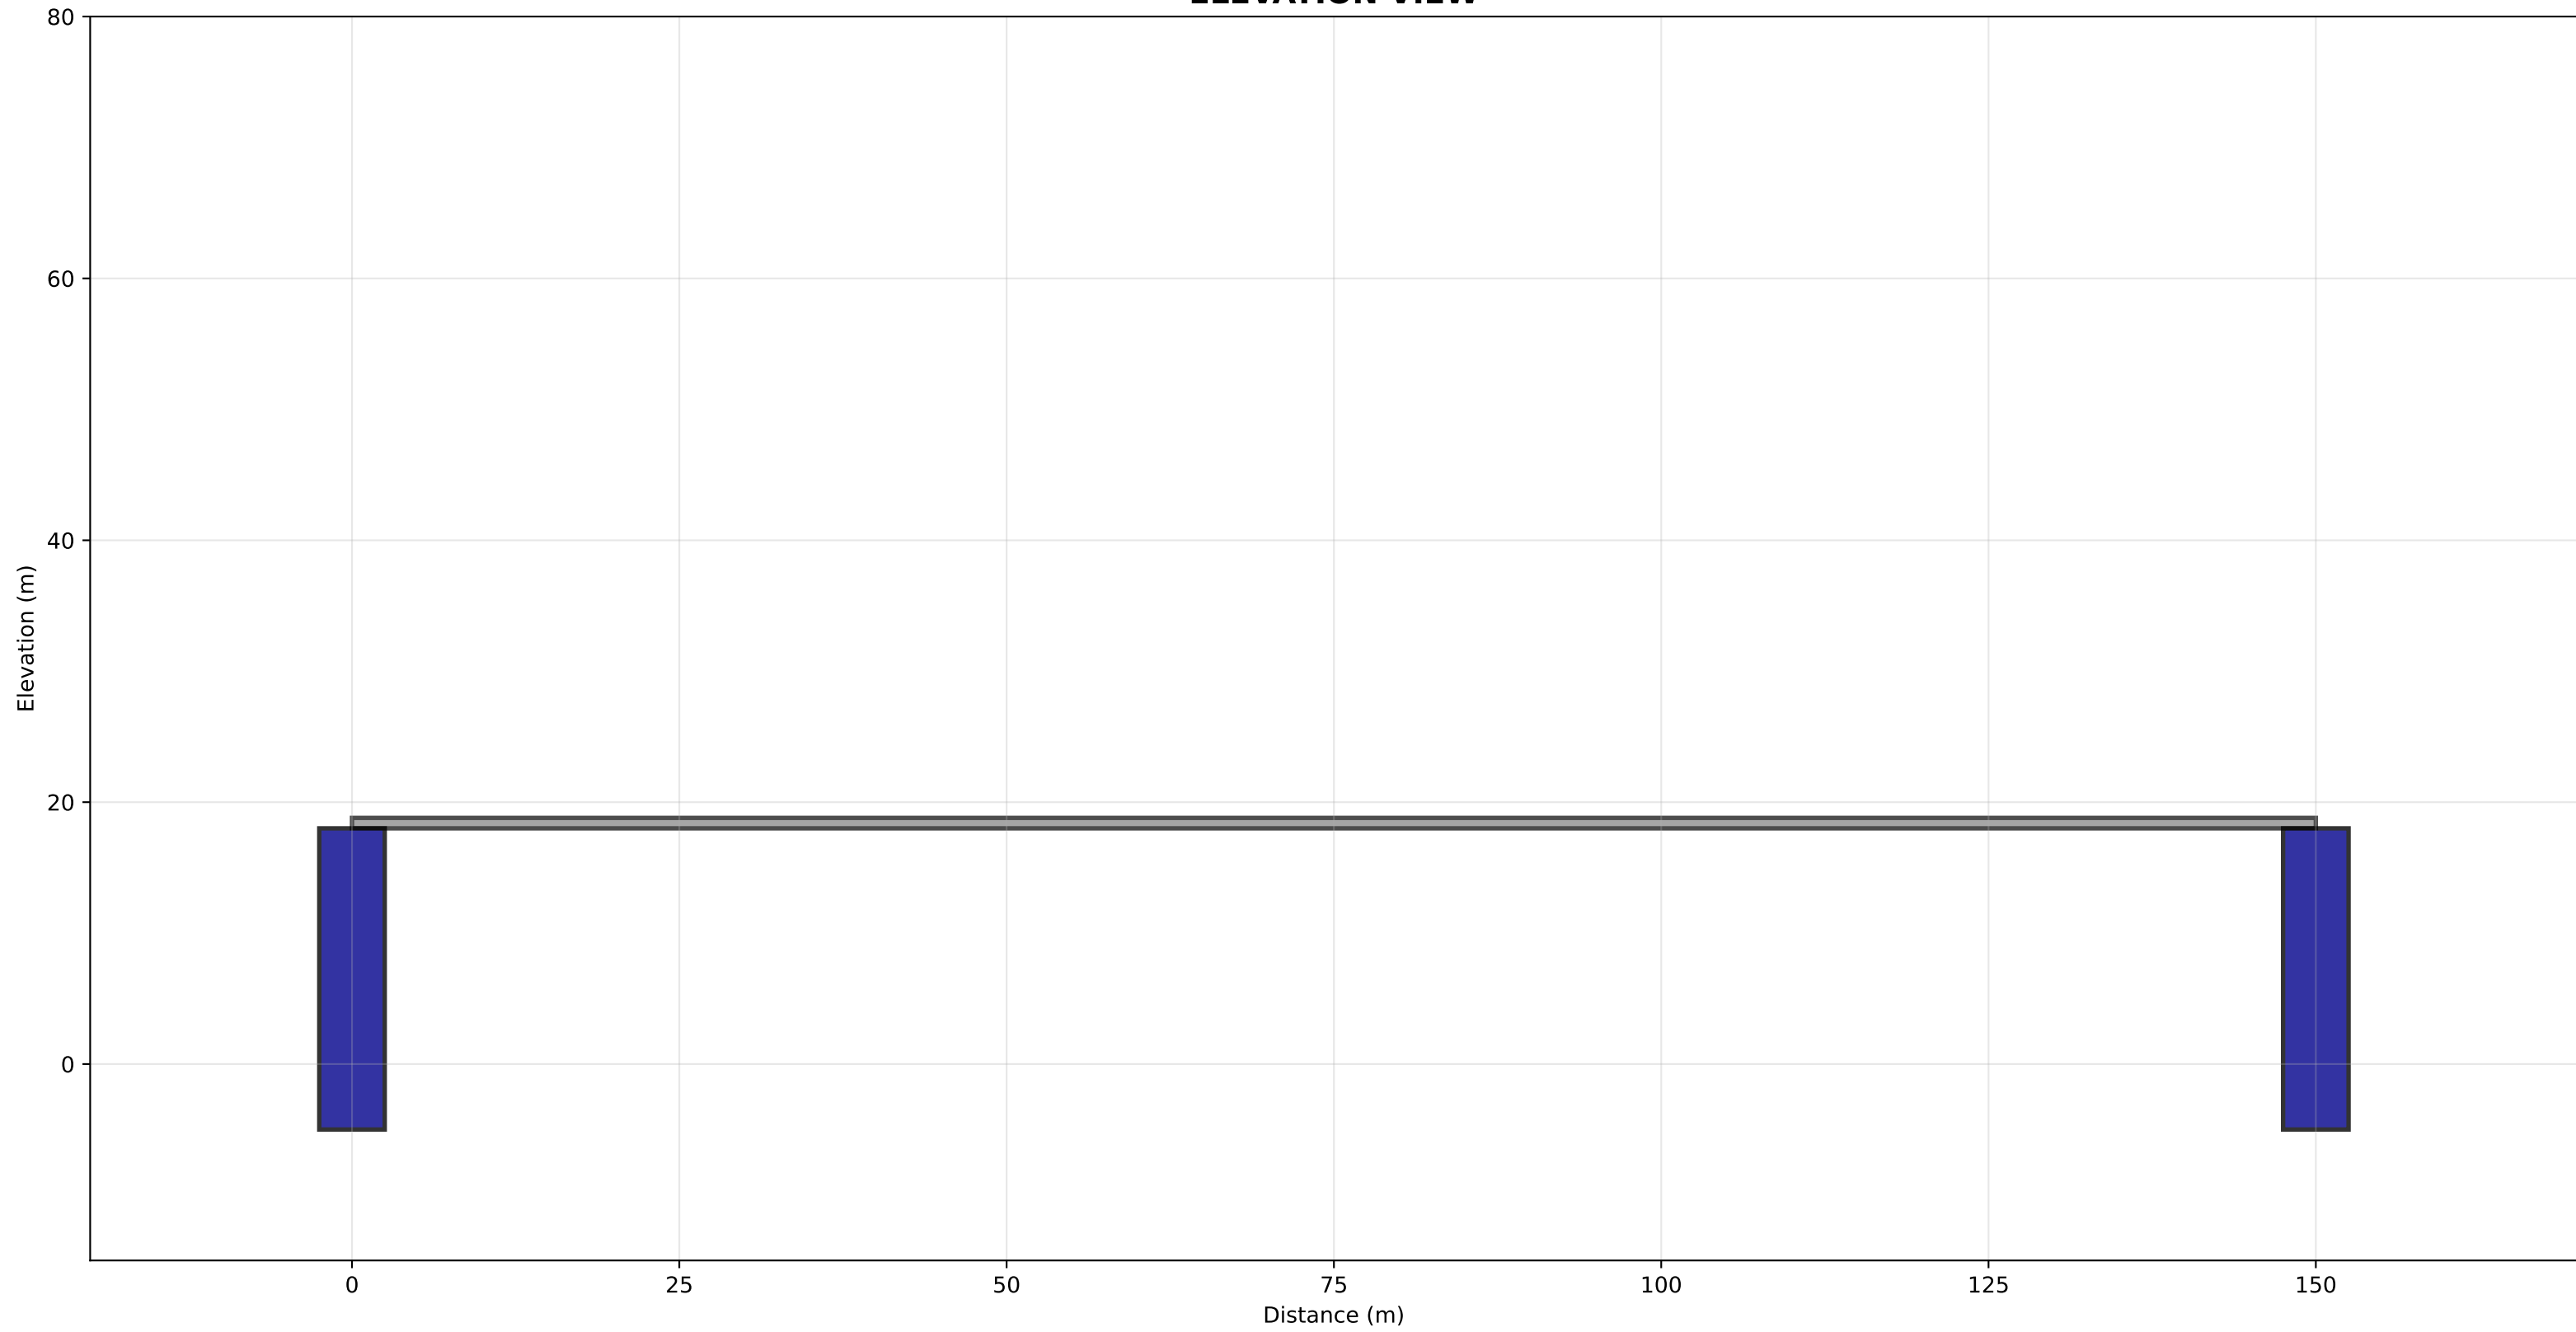

PLAN VIEW

